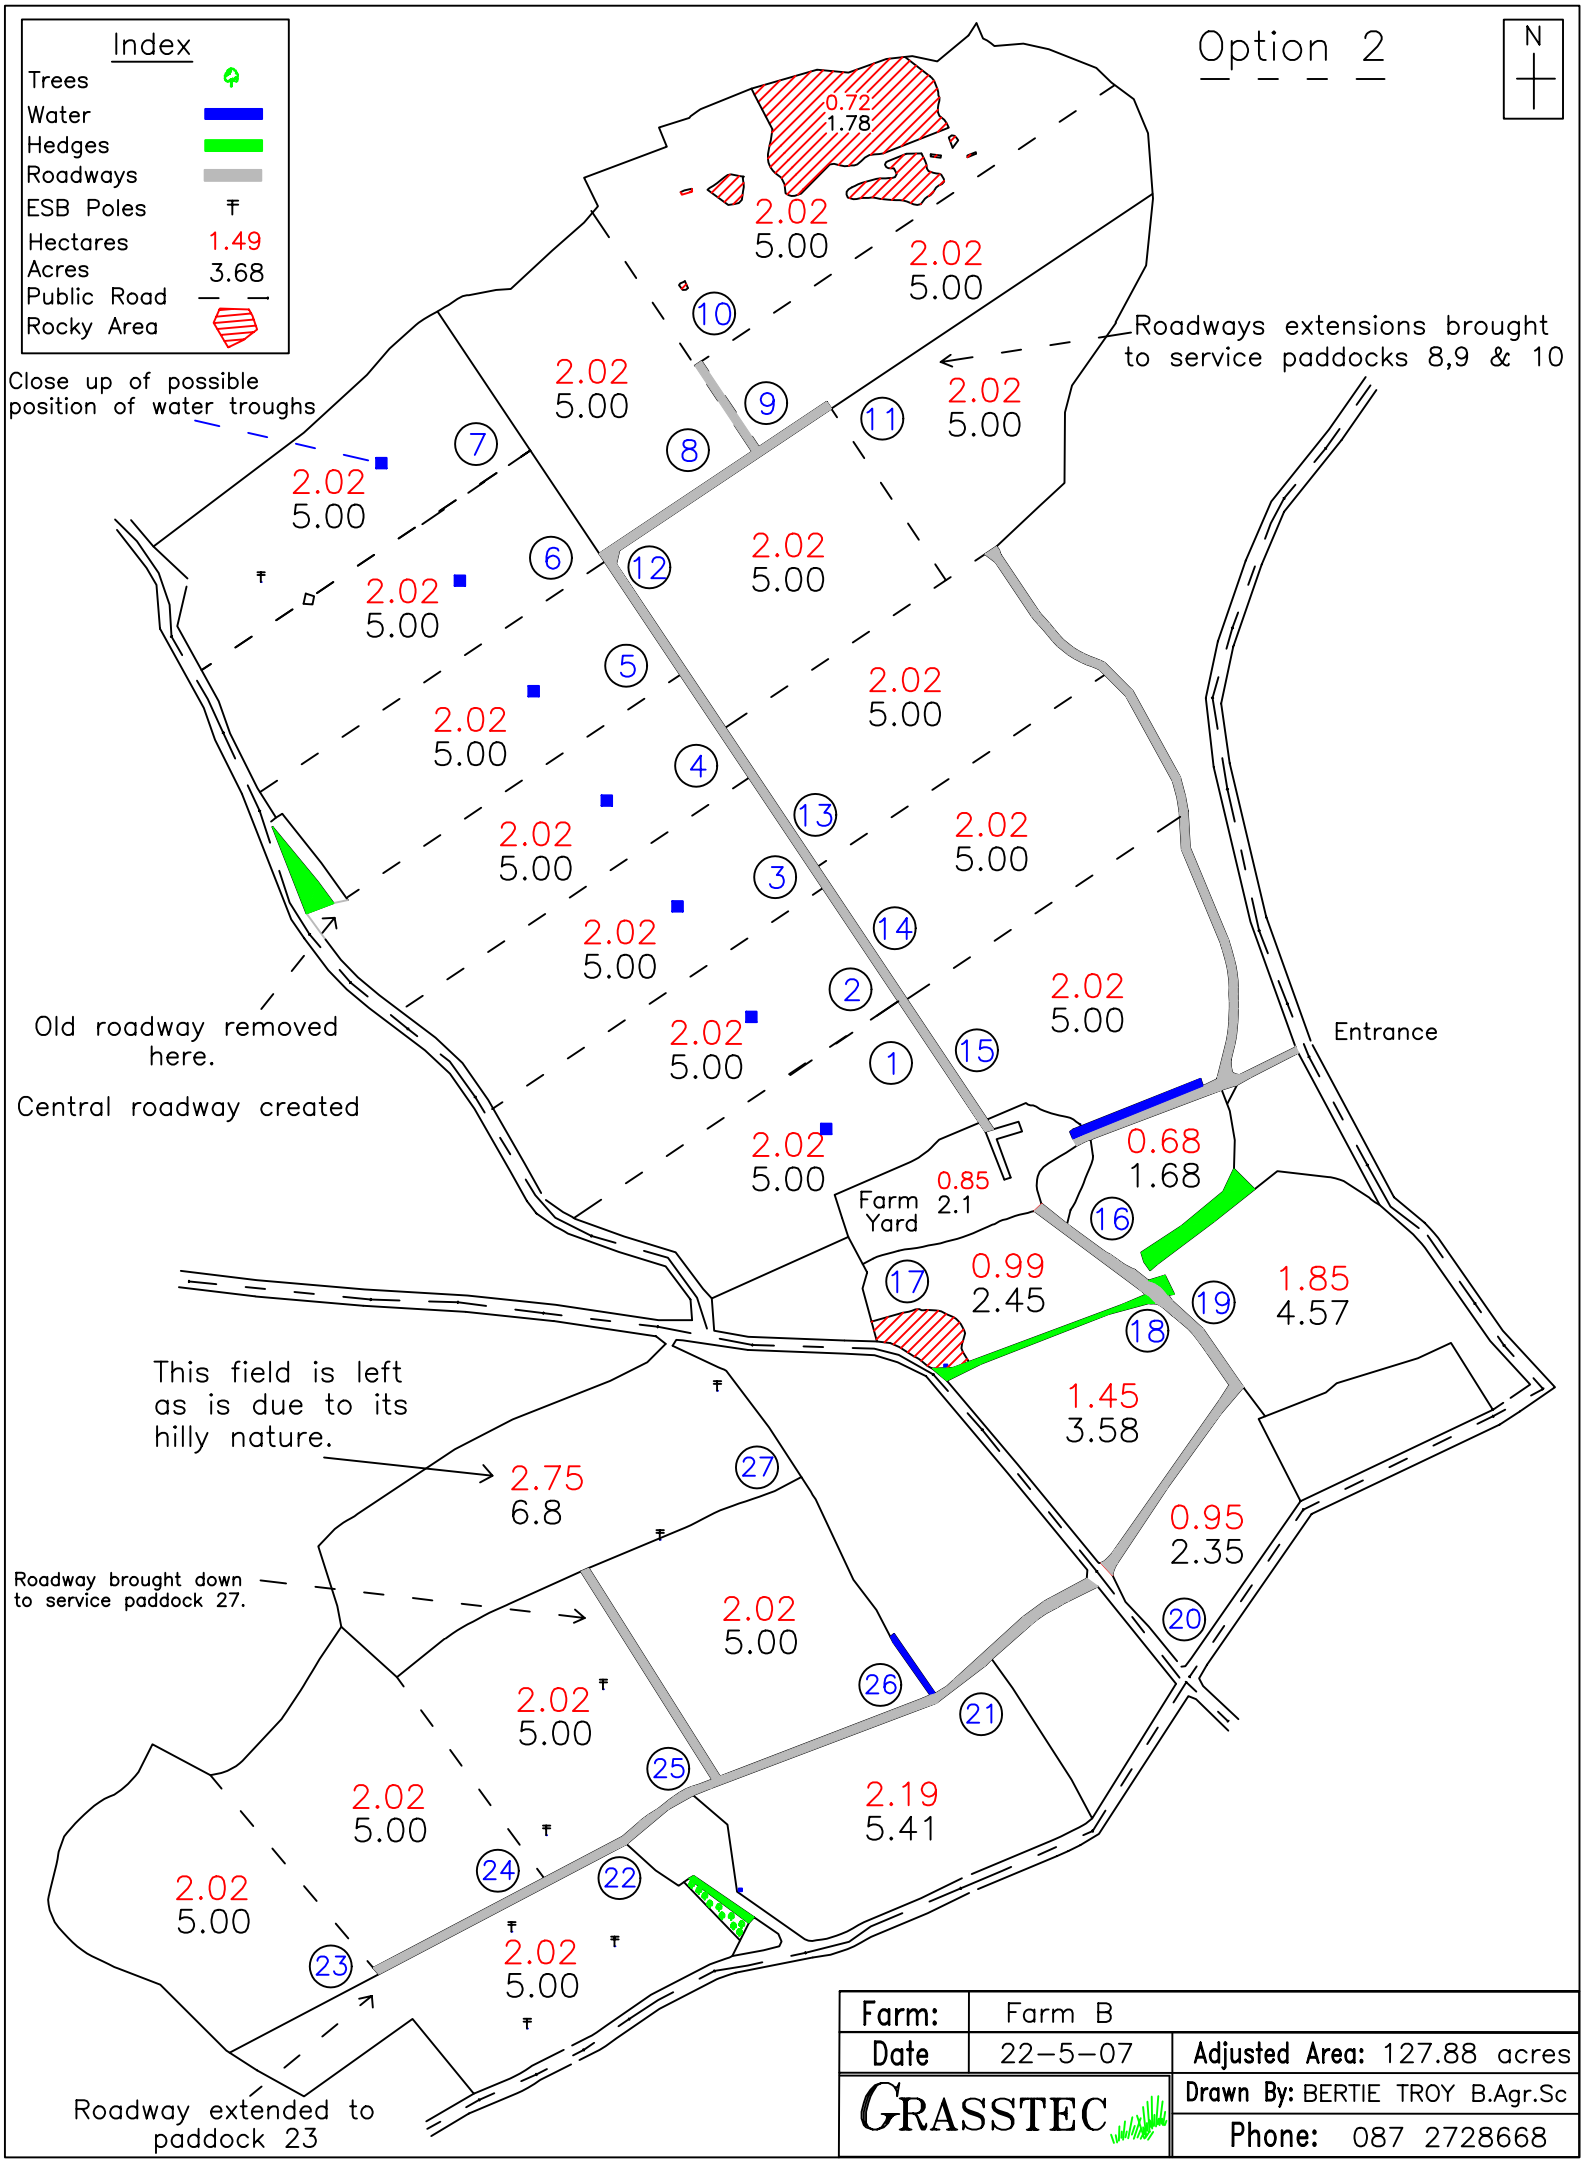
Index
Trees
Water
Hedges
Roadways
ESB Poles
Hectares 1.49
Acres 3.68
Public Road
Rocky Area
Option 2
N
Close up of possible position of water troughs
Roadways extensions brought to service paddocks 8,9 & 10
Old roadway removed here.
Central roadway created
Entrance
Farm Yard
This field is left as is due to its hilly nature.
Roadway brought down to service paddock 27.
Roadway extended to paddock 23
0.72 1.78
2.02 5.00
0.85 2.1
0.68 1.68
0.99 2.45
1.85 4.57
1.45 3.58
2.75 6.8
0.95 2.35
2.19 5.41
Farm: Farm B
Date 22-5-07
Adjusted Area: 127.88 acres
GRASSTEC
Drawn By: BERTIE TROY B.Agr.Sc
Phone: 087 2728668